


In the Town of Waterloo,
State of New York,
County of Seneca

4801 Southwest Parkway,
Building Two, Suite 100
Austin, Texas 78735



NO.	DATE	DESCRIPTION	REV.	CK'D
-----	------	-------------	------	------

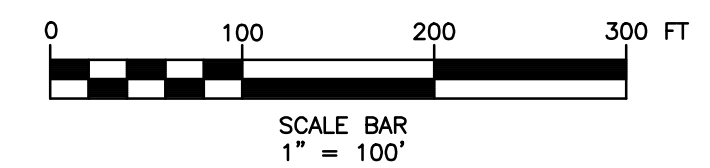

Project Manager: M. FORYS	Checked By: M. FORYS
Designed By:	Drawn By: C. WOOD/A. MCNAMARA
Date Issued: 02/05/2020	Scale: 1" = 100'
Project Number: 12538.03	

Drawing Number:

SHEET 2 of **13**



Aerial Target Set (#1)
New York State
Plane Coordinates
N: 1059160.38
E: 718368.14
Geographic Coordinates
LAT: N 42°54'22.72"
LON: W 76°57'48.45"
EL: 487.71'

N/F
JOHN J. CAMP
TAG# 22-1-1.111
BOOK 429, PAGE 296

N/F
ROBERT R. & JUDY JAYNES
TA# 22-1-38
BOOK 912, PAGE 80

N/F
NICOLE E. MATTOON &
JESSE N. FESTA
TA# 22-1-2
BOOK 912, PAGE 327

N/F
RODNEY R. ESTES
TA# 22-1-3.1
BOOK 860, PAGE 134

$\Delta = 12^\circ 48' 59''$
 $R = 1390.72'$
 $A = 311.09'$
 $CHB = S72^\circ 51' 19'' E$
 $CHD = 310.44'$

PACKWOOD ROAD
49.50 FEET WIDE

N/F
DAVID F. WEISS &
ROBERTA L. OESE-SIEGEL
TA# 22-1-4
BOOK 858, PAGE 143
AREA=72.480 ACRES
ZONED: AGRICULTURAL (OR UNDEVELOPED)

NO POWER LINE RIGHT OF WAY
LISTED IN TITLE EXCEPTIONS
FOR THIS PROPERTY

S00°56'54"E
35.79'

00°56'54"E
9.30'

N/F
PAUL & THERESA L. MCCUTCHEON
TA# 22-1-5.2
BOOK 880, PAGE 134

S00°56'54"E
909.66'


911.01'

In the Town of Waterloo,
State of New York,
County of Seneca

4801 Southwest Parkway,
Building Two, Suite 100
Austin, Texas 78735



NO.	DATE	DESCRIPTION	REV.
-----	------	-------------	------

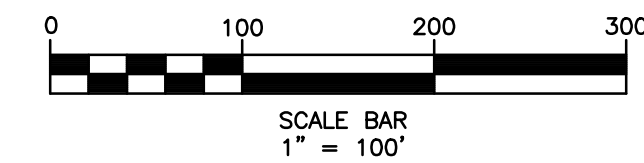

Note:
Unauthorized alteration or addition to this drawing is a violation of
the New York State Education Law Article 145, Section 7209.


Project Manager: M. FORYS	Checked By: M. FORYS
Designed By:	Drawn By: C. WOOD/A. MCNAMARA
Date Issued: 02/05/2020	Scale: 1" = 100'
Project Number: 12538.03	

EX-2




In the Town of Waterloo,
State of New York,
County of Seneca

4801 Southwest Parkway,
Building Two, Suite 100
Austin, Texas 78735

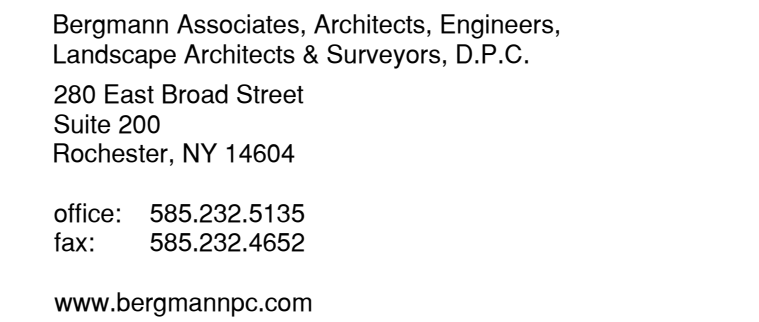


REVISIONS				
NO.	DATE	DESCRIPTION	REV.	CK'D

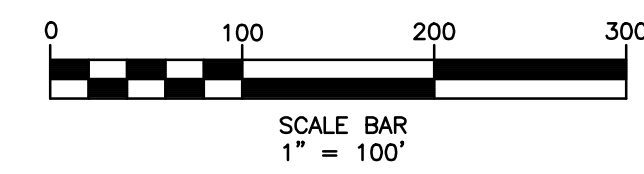

Project Manager: M. FORYS	Checked By: M. FORYS
Designed By:	Drawn By: C. WOOD/A. MCNAMARA
Date Issued: 02/05/2020	Scale: 1" = 100'
Project Number: 12538.03	

EX-3

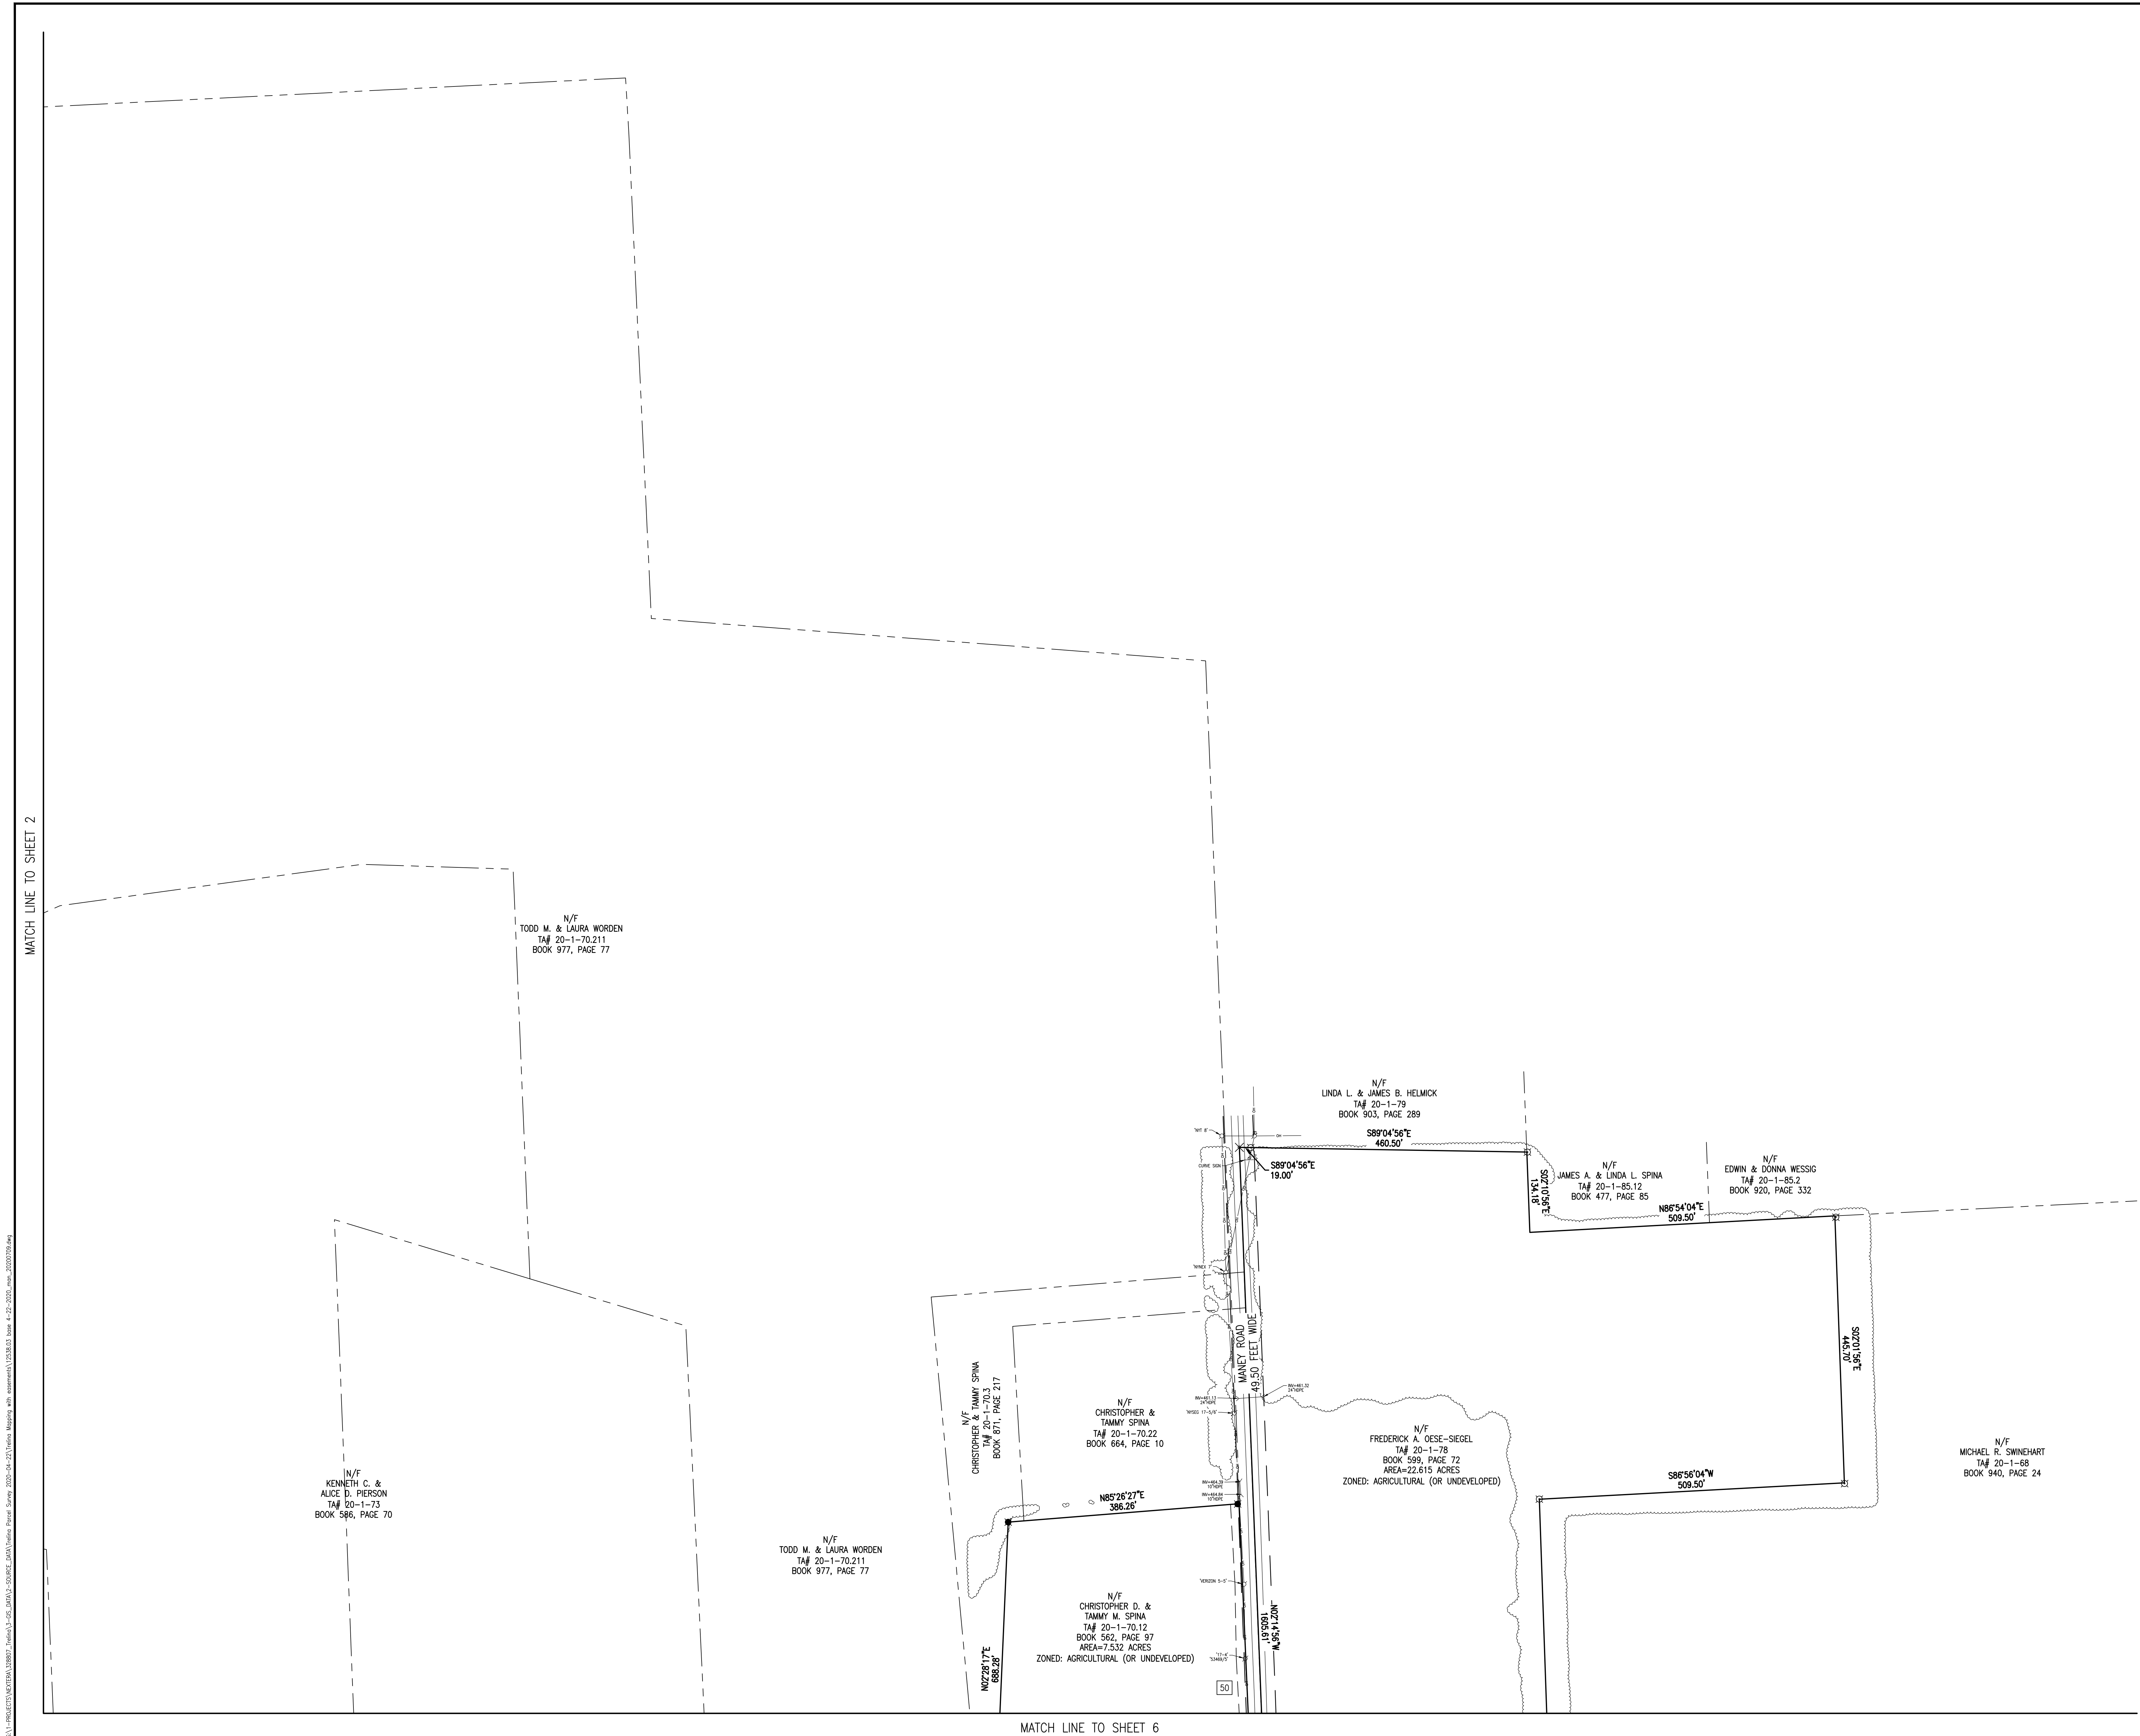


4801 Southwest Parkway,
Building Two, Suite 100
Austin, Texas 78735



A north arrow pointing upwards, with the word "GRID" written vertically to its left and "NORTH" written vertically to its right. Below the arrow is a scale bar marked from 0 to 300 feet, with a checkerboard pattern for the first 100 feet and a solid black pattern for the remaining 200 feet. Below the scale bar, the text "SCALE BAR" and "1" = 100'" is printed.

Project Manager: M. FORYS	Checked By: M. FORYS
Designed By:	Drawn By: C. WOOD/A. MCNAMARA
Date Issued: 02/05/2020	Scale: 1" = 100'
Project Number: 12538.03	

EX-4

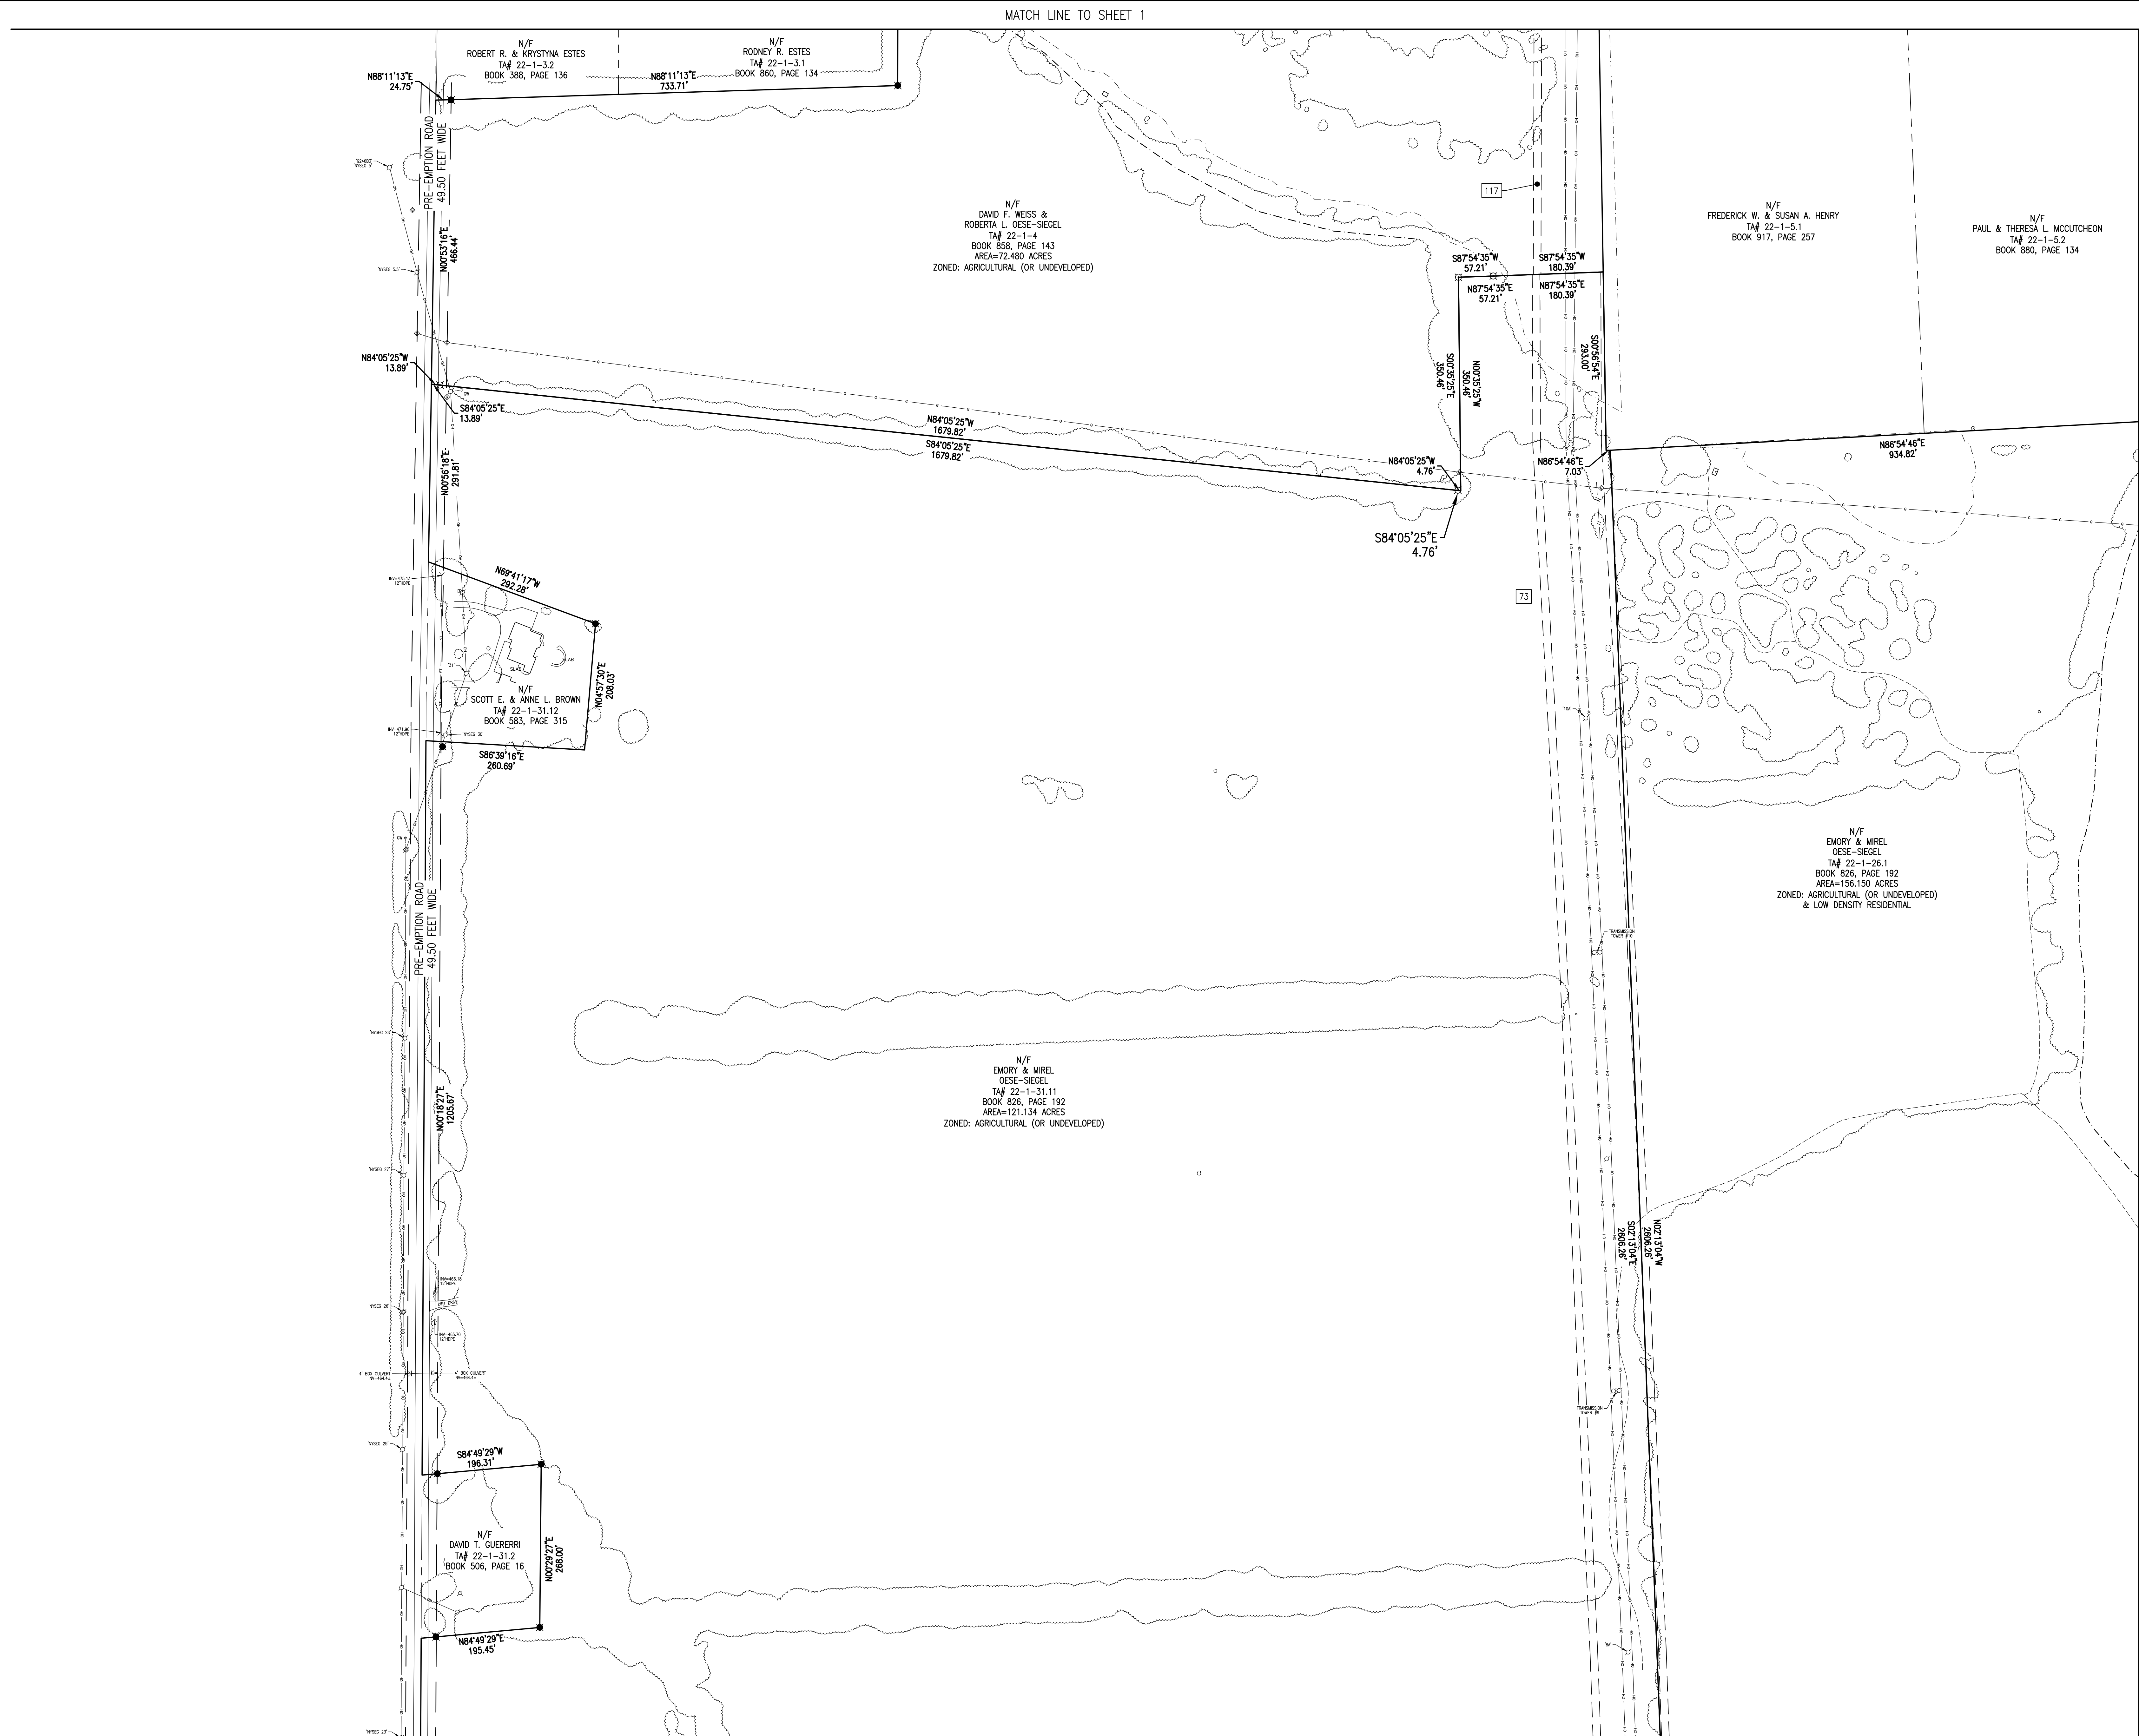



NextEra Energy Inc. Trelina Solar Energy Center

In the Town of Waterloo,
State of New York,
County of Seneca



Surveying and Mapping, LLC (SAM)

4801 Southwest Parkway,
Building Two, Suite 100
Austin, Texas 78735

BERGMANN ARCHITECTS ENGINEERS PLANNERS

Bergmann Associates, Architects, Engineers,
Landscape Architects & Surveyors, D.P.C.
280 East Broad Street
Suite 200
Rochester, NY 14604
office: 585.232.5135
fax: 585.232.4652
www.bergmannpc.com

REVISIONS			
NO.	DATE	DESCRIPTION	REV. CK'D

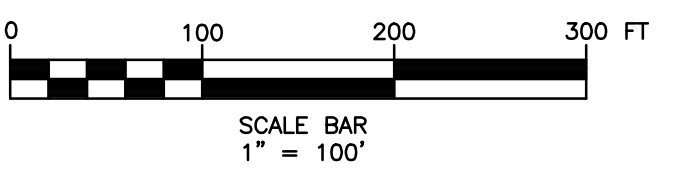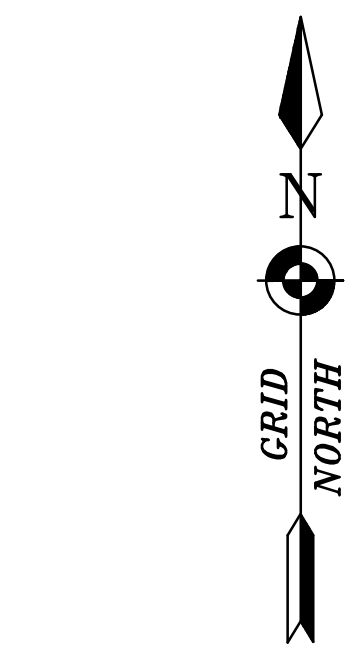


Copyright © Bergmann Associates, Architects, Engineers,
Landscape Architects & Surveyors, D.P.C.
Note:
Unauthorized alteration or addition to this drawing is a violation of
the New York State Education Law Article 145, Section 7209.

Project Manager: M. FORTY	Checked By: M. FORTY
Designer/Planner: C. WOODIA MCNAMARA	Drawn By: C. WOODIA MCNAMARA
Date: 02/05/2020	Scale: 1" = 100'
Project Number: 12538.03	

TOPOGRAPHIC SURVEY (SHEET 5)

EX-5



4801 Southwest Parkway,
Building Two, Suite 100
Austin, Texas 78735

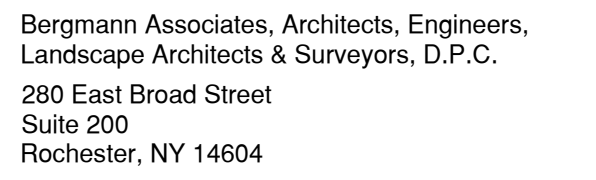

office: 585.232.5135
fax: 585.232.4652

www.bergmannpc.com

REVISIONS

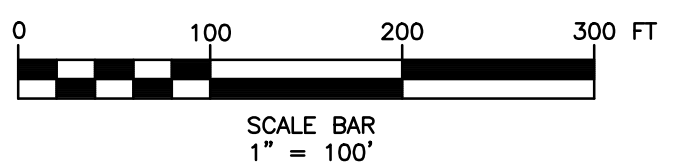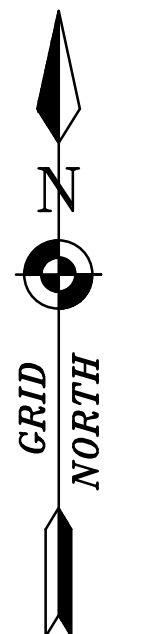


Copyright © Bergmann Associates, Architects, Engineers,
Landscape Architects & Surveyors, D.P.C

Note:
Unauthorized alteration or addition to this drawing is a violation of
the New York State Education Law Article 145, Section 7209.


Project Manager: M. FORYS	Checked By: M. FORYS
Designed By:	Drawn By: C. WOOD/A. MCNAMARA
Date Issued: 02/05/2020	Scale: 1" = 100'
Project Number: 12538.03	

EX-6

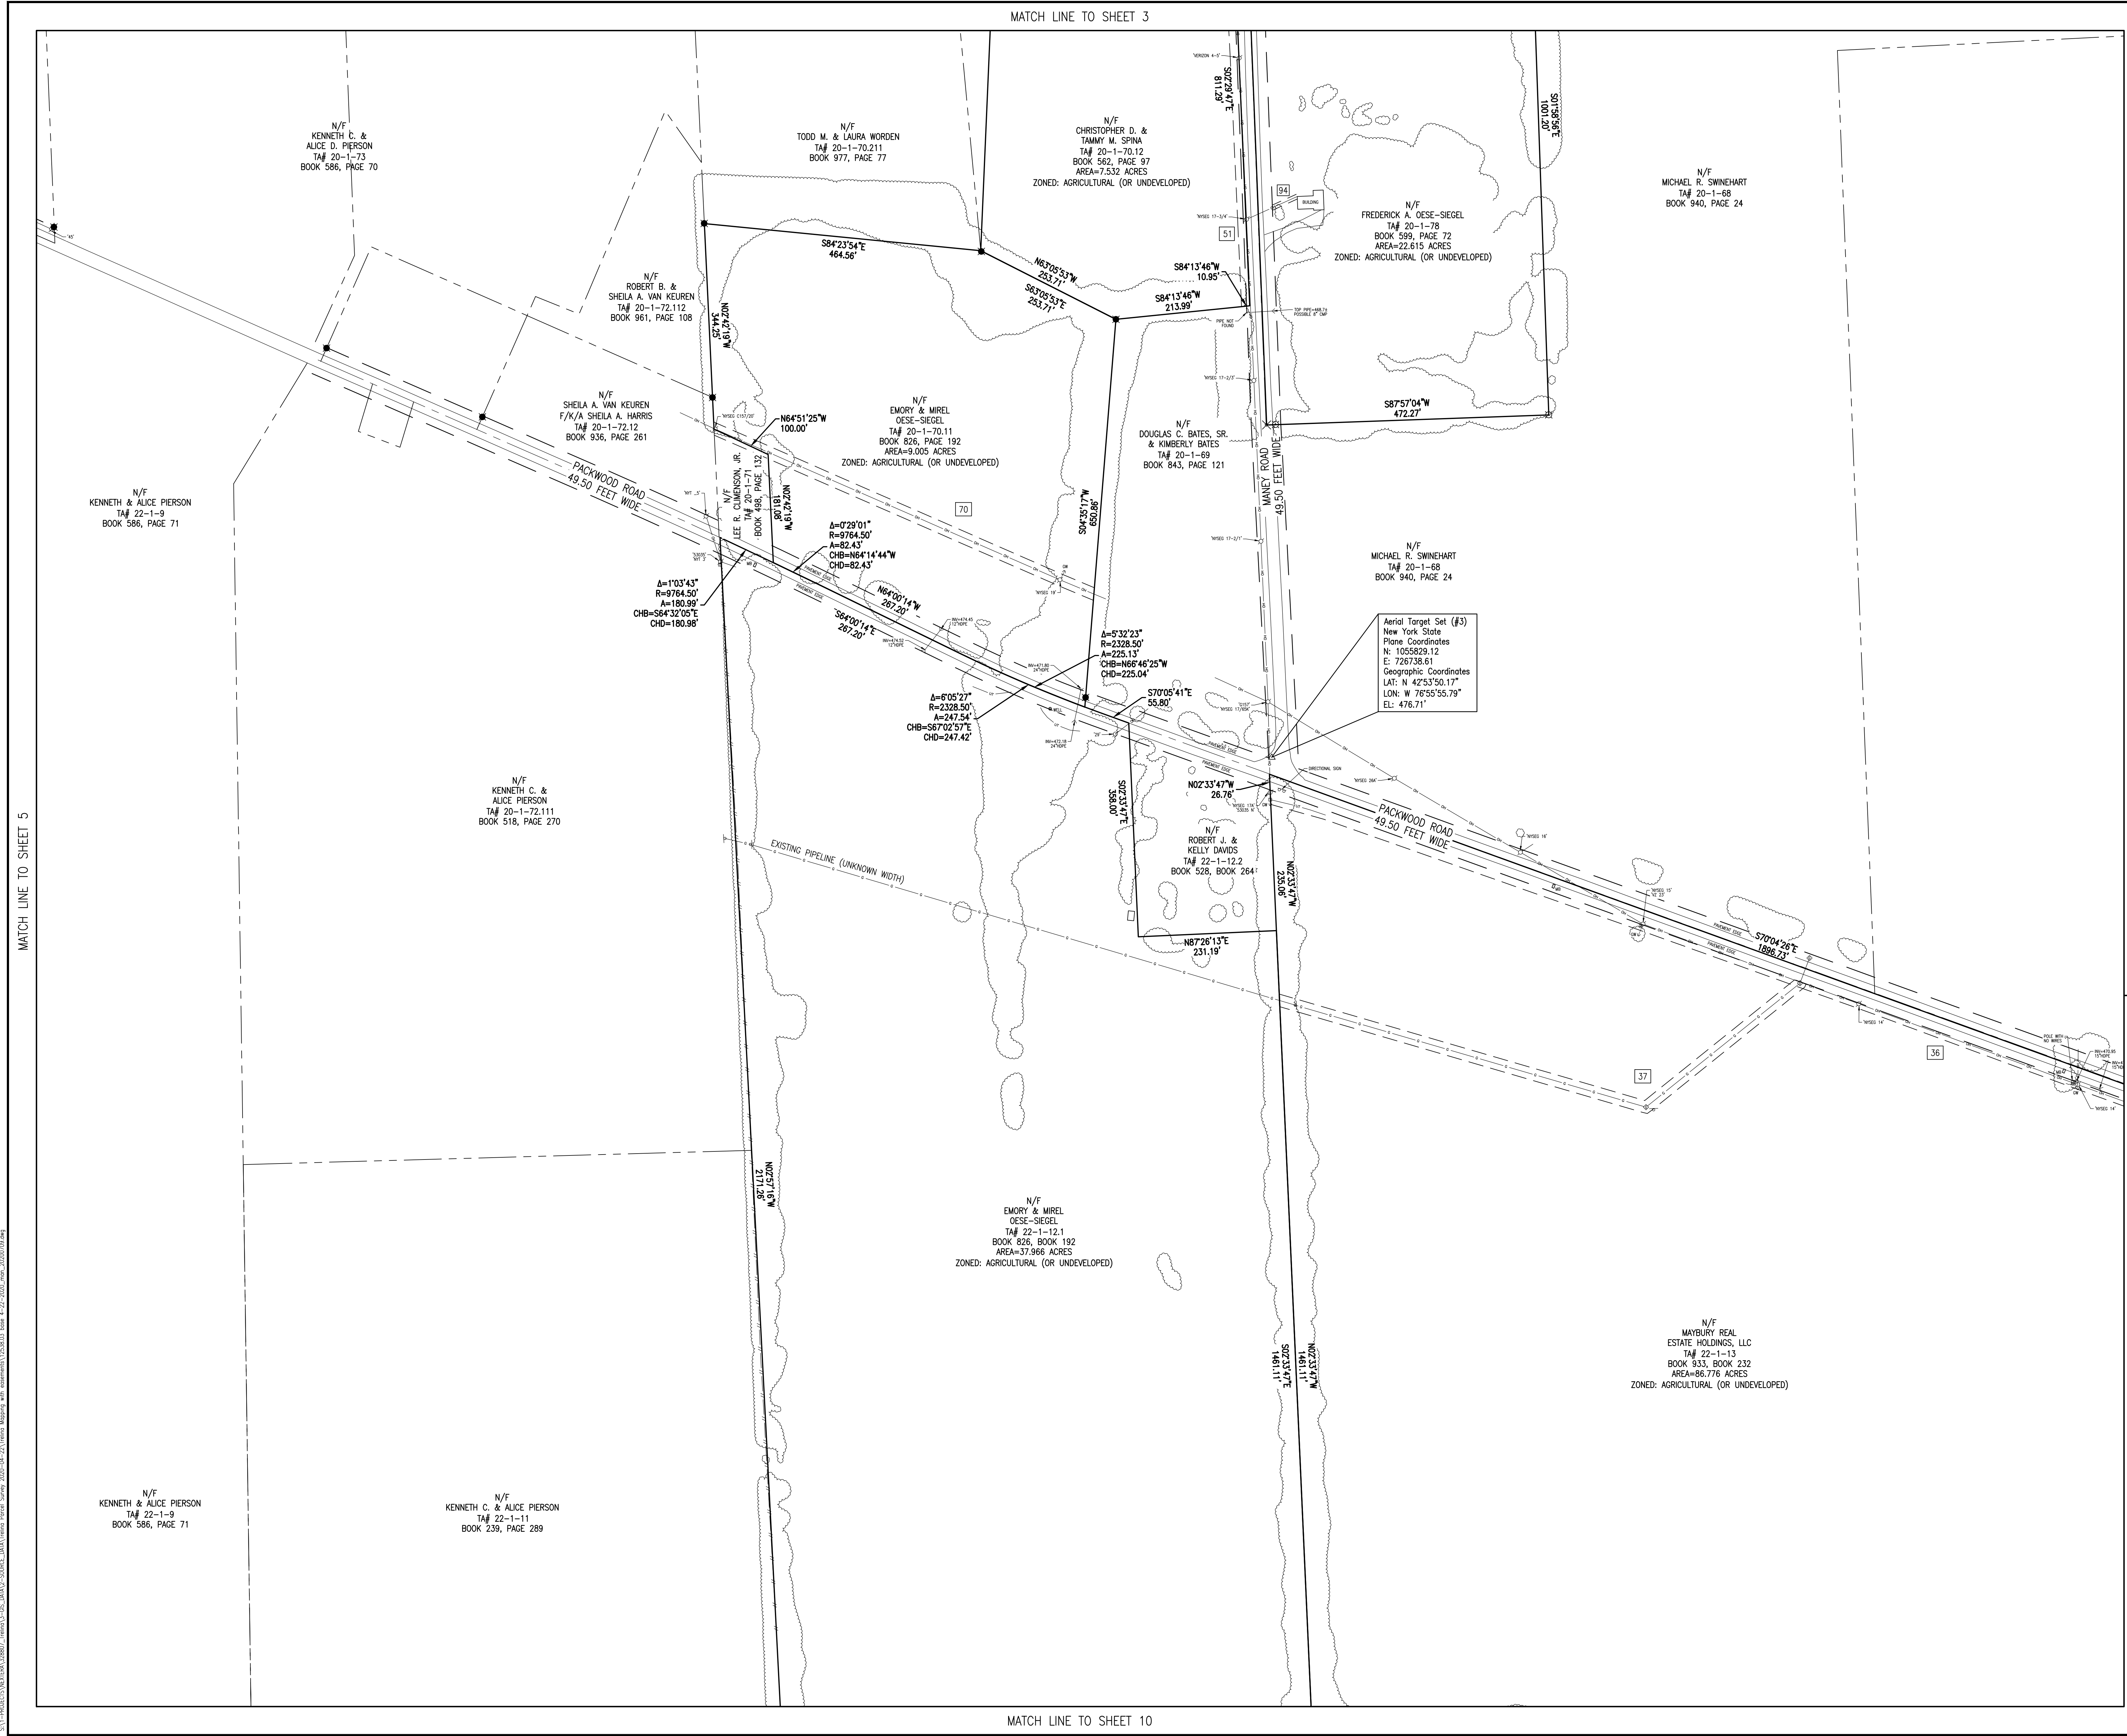

In the Town of Waterloo,
State of New York,
County of Seneca


4801 Southwest Parkway,
Building Two, Suite 100
Austin, Texas 78735

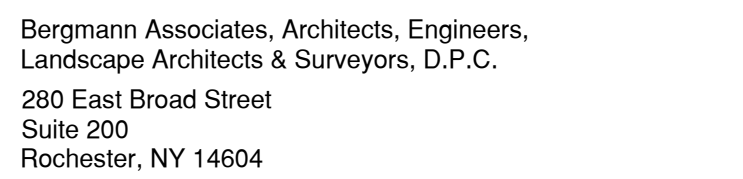

office: 585.232.5135
fax: 585.232.4652

www.bergmannpc.com

NO.	DATE	DESCRIPTION	REV.	CK'D
-----	------	-------------	------	------

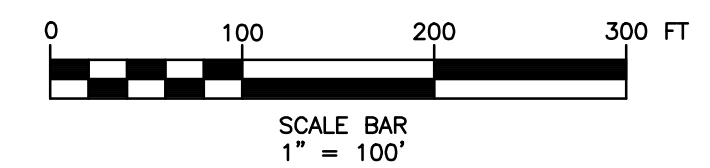


Copyright © Bergmann Associates, Architects, Engineers,
Landscape Architects & Surveyors, D.P.C

Note:
Unauthorized alteration or addition to this drawing is a violation of
the New York State Education Law Article 145, Section 7209.

Project Manager:	Checked By:
M. FORYS	M. FORYS
Designed By:	Drawn By:
	C. WOOD/A. MCNAMARA
Date Issued:	Scale:
02/05/2020	1" = 100'
Project Number:	
12538.03	

EX-7

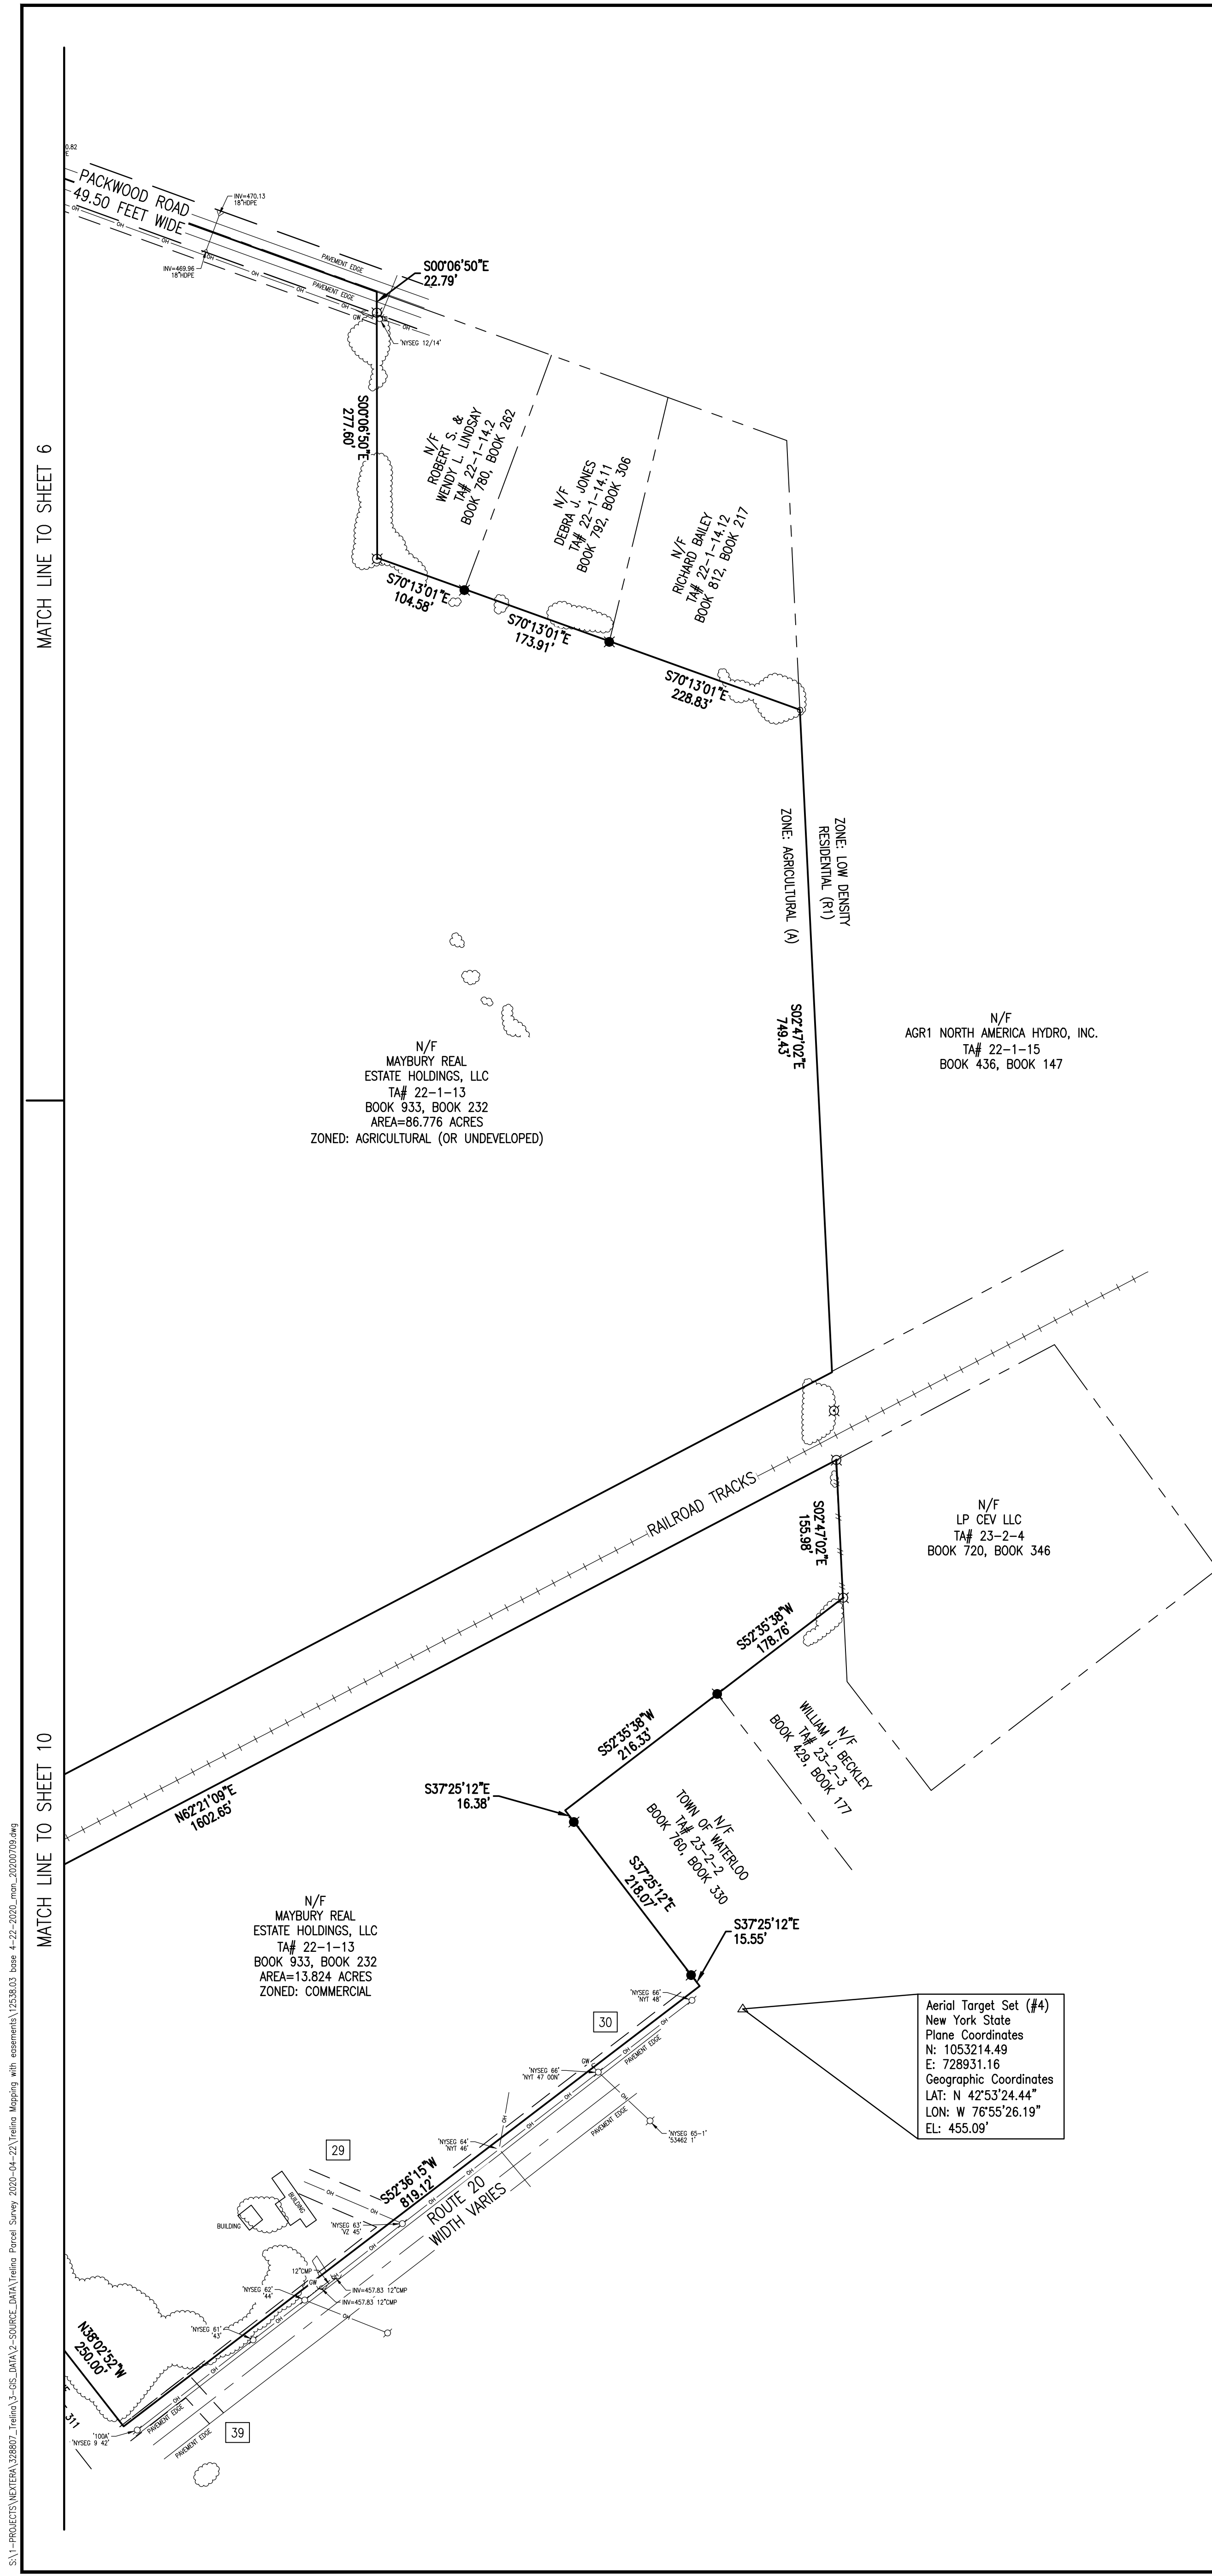

S:\1-ARCH\2025\12538.03\12538.03.dwg (12538.03) User: J. Winters Date: 12/15/2025 Time: 10:00:00 AM Plot: 12538.03.dwg (12538.03) Plot Date: 12/15/2025 Time: 10:00:00 AM Plotter: HP DesignJet 5000PS

MATCH LINE TO SHEET 4

Aerial Target Set (#5)
New York State
Plane Coordinates
N: 1053734.22
E: 718363.99
Geographic Coordinates
LAT: N 42°53'29.12"
LON: W 76°57'48.18"
EL: 465.78'

N/F
EMORY & MIREL
OESE-SIEGEL
TA# 22-1-31.1.1
BOOK 826, PAGE 192
AREA=121.134 ACRES
ZONED: AGRICULTURAL (OR UNDEVELOPED)

N/F
EMORY & MIREL
OESE-SIEGEL
TA# 22-1-26.1
BOOK 826, PAGE 192
AREA=156.150 ACRES
ZONED: AGRICULTURAL (OR UNDEVELOPED)
& LOW DENSITY RESIDENTIAL

N/F
GUY &
DEBORAH SINDONI
TA# 23-1-1.2
BOOK 471, PAGE 189

N/F
NORMAN G. & JODY L. BRUCH
TA# 23-1-1.11
BOOK 479, PAGE 75

N/F
JOSEPH L. &
RACHEL L. FAIRMAN
TA# 23-1-3.1
BOOK 555, PAGE 100

N/F
JOHN R. & DIANE E. HURLBURT
TA# 23-1-68
BOOK 394, PAGE 1100

N/F JOHN & DIANE HURLBURT TA# 23-1-4 BOOK 438, PAGE 31

N/F
JON J. WINTERS, SR. & PHYLLIS WINTERS
TA# 23-1-67 BOOK 499, PAGE 334

N/F
EMORY & MIREL
OESE-SIEGEL
TA# 23-1-5
BOOK 826, PAGE 192
AREA=18.790 ACRES
ZONED: AGRICULTURAL (OR UNDEVELOPED)

N/F
ZACHARY M. & LAURA CUTLIP
TA# 23-1-66.1
BOOK 795, PAGE 97

N/F
PHILIP R. JENSEN
TA# 23-1-66.22
BOOK 893, PAGE 6

N/F
TODD A. BIENSENBACH
TA# 23-1-6
BOOK 579, PAGE 194
AREA=73.564 ACRES
ZONED: AGRICULTURAL (OR UNDEVELOPED)

N/F
EMORY & MIREL OESE-SIEGEL
TA# 23-1-5
BOOK 826, PAGE 192
AREA=156.150 ACRES
ZONED: AGRICULTURAL (OR UNDEVELOPED)

N/F
ROCCO & CATHERINE GROSSO
TA# 23-1-63
BOOK 165, PAGE 573

N/F
CARMELLA CRAWFORD
TA# 23-1-62
BOOK 519, PAGE 257

MATCH LINE TO SHEET 11

MATCH LINE TO SHEET 9

NextEra Energy Inc. Trelina Solar Energy Center

In the Town of Waterloo,
State of New York,
County of Seneca

Surveying and Mapping, LLC (SAM)

4801 Southwest Parkway,
Building Two, Suite 100
Austin, Texas 78735




Bergmann Associates, Architects, Engineers,
Landscape Architects & Surveyors, D.P.C.
280 East Broad Street
Suite 200
Rochester, NY 14604

office: 585.232.5135
fax: 585.232.4652

www.bergmannpc.com

REVISIONS			
NO.	DATE	DESCRIPTION	REV. CK'D

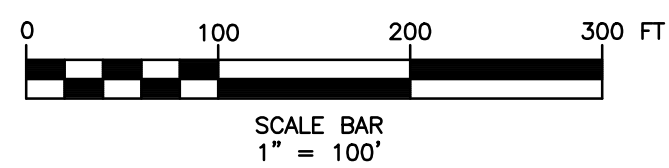

Copyright © Bergmann Associates, Architects, Engineers,
Landscape Architects & Surveyors, D.P.C.

Note:
Unauthorized alteration or addition to this drawing is a violation of
the New York State Education Law Article 145, Section 7209.

Project Manager: M. FORTIS	Checked By: M. FORTIS
Designer/Plt: C. WOODIA MCNAMARA	Drawn By: C. WOODIA MCNAMARA
Date: 02/05/2020	Scale: 1" = 100'
Project Number: 12538.03	

TOPOGRAPHIC SURVEY (SHEET 8)

EX-8

SHEET 8 of 13

S:\1-ARCH\2023\TOPOG\EX-9\Trellina Solar Energy Center.dwg Plot Date: 02/05/2023 12:58:03 User: JMM 4:22:2023 02/05/2023




NextEra Energy Inc.
Trelina Solar
Energy Center
In the Town of Waterloo,
State of New York,
County of Seneca

Surveying and
Mapping, LLC (SAM)
4801 Southwest Parkway,
Building Two, Suite 100
Austin, Texas 78735

B **BERGMANN**
ARCHITECTS ENGINEERS PLANNERS
Bergmann Associates, Architects, Engineers,
Landscape Architects & Surveyors, D.P.C.
280 East Broad Street
Suite 200
Rochester, NY 14604
office: 585.232.5135
fax: 585.232.4652
www.bergmannpc.com


REVISIONS			
NO.	DATE	DESCRIPTION	REV. CK'D

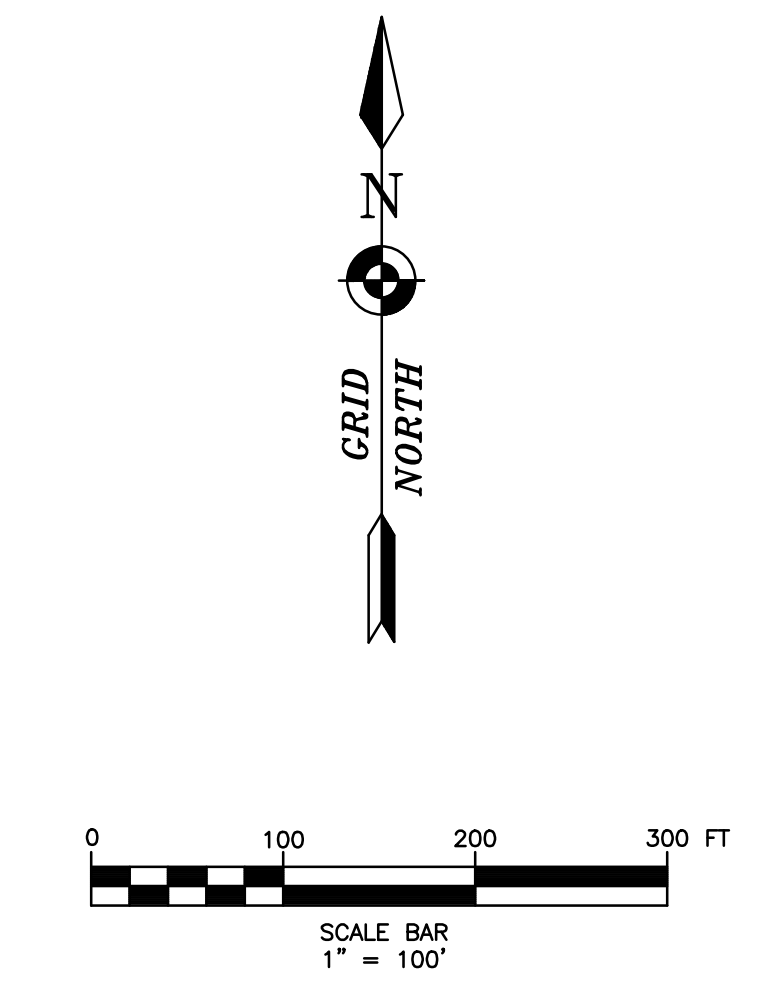


Copyright © Bergmann Associates, Architects, Engineers,
Landscape Architects & Surveyors, D.P.C.
Note:
Unauthorized alteration or addition to this drawing is a violation of
the New York State Education Law Article 145, Section 7209.
Project Manager: M. FORTY
Checked By: M. FORTY
Title: C. WOODIA, MCNAMARA
Date: 02/05/2023
Scale: 1" = 100'
Drawing Number: 12538.03

TOPOGRAPHIC
SURVEY
(SHEET 9)
EX-9
SHEET 10 of 13

4801 Southwest Parkway,
Building Two, Suite 100
Austin, Texas 78735

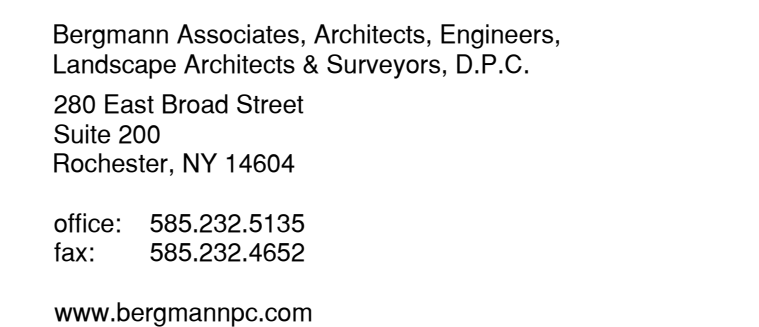


REVISIONS				
NO.	DATE	DESCRIPTION	REV.	CK'D

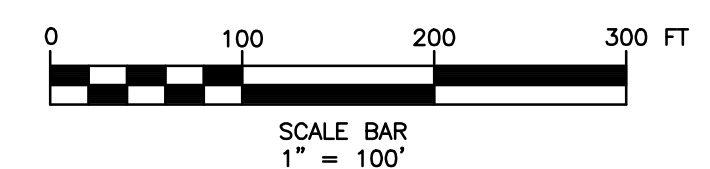


Project Manager: M. FORYS	Checked By: M. FORYS
Designed By:	Drawn By: C. WOOD/A. MCNAMARA
Date Issued: 02/05/2020	Scale: 1" = 100'
Project Number: 12538.03	

**TOPOGRAPHIC
SURVEY
(SHEET 10)**

EX-10

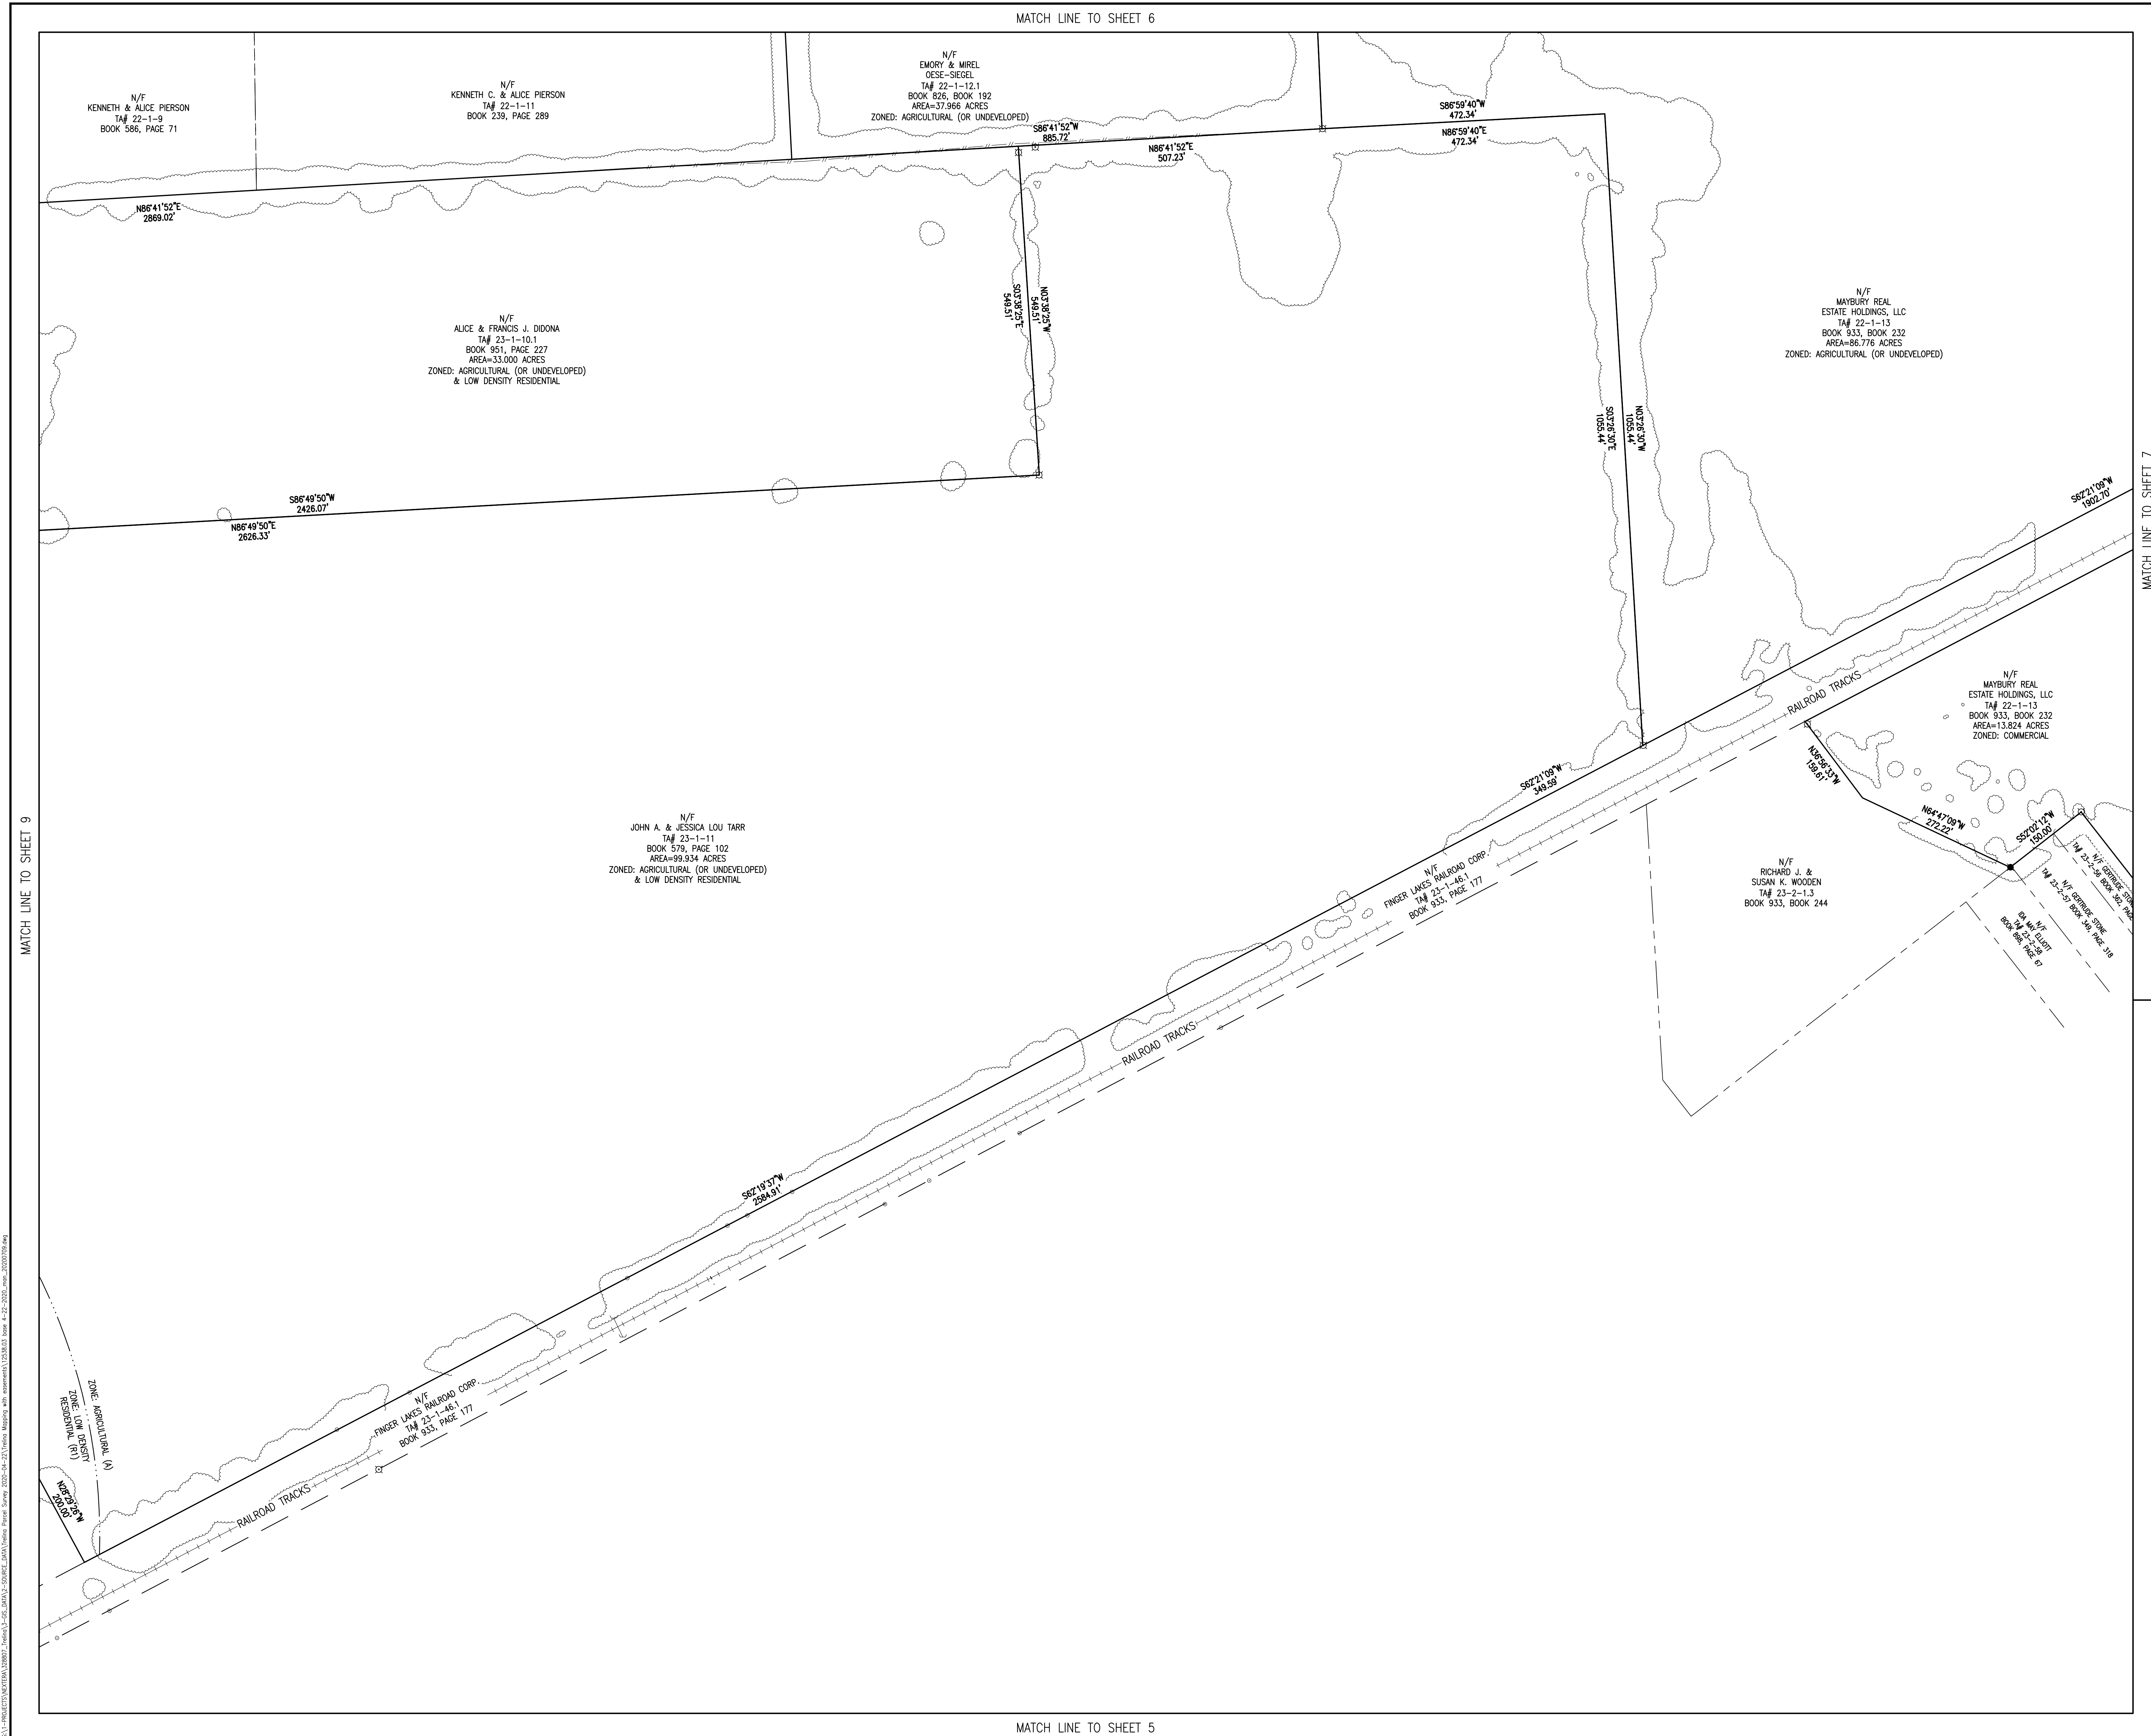

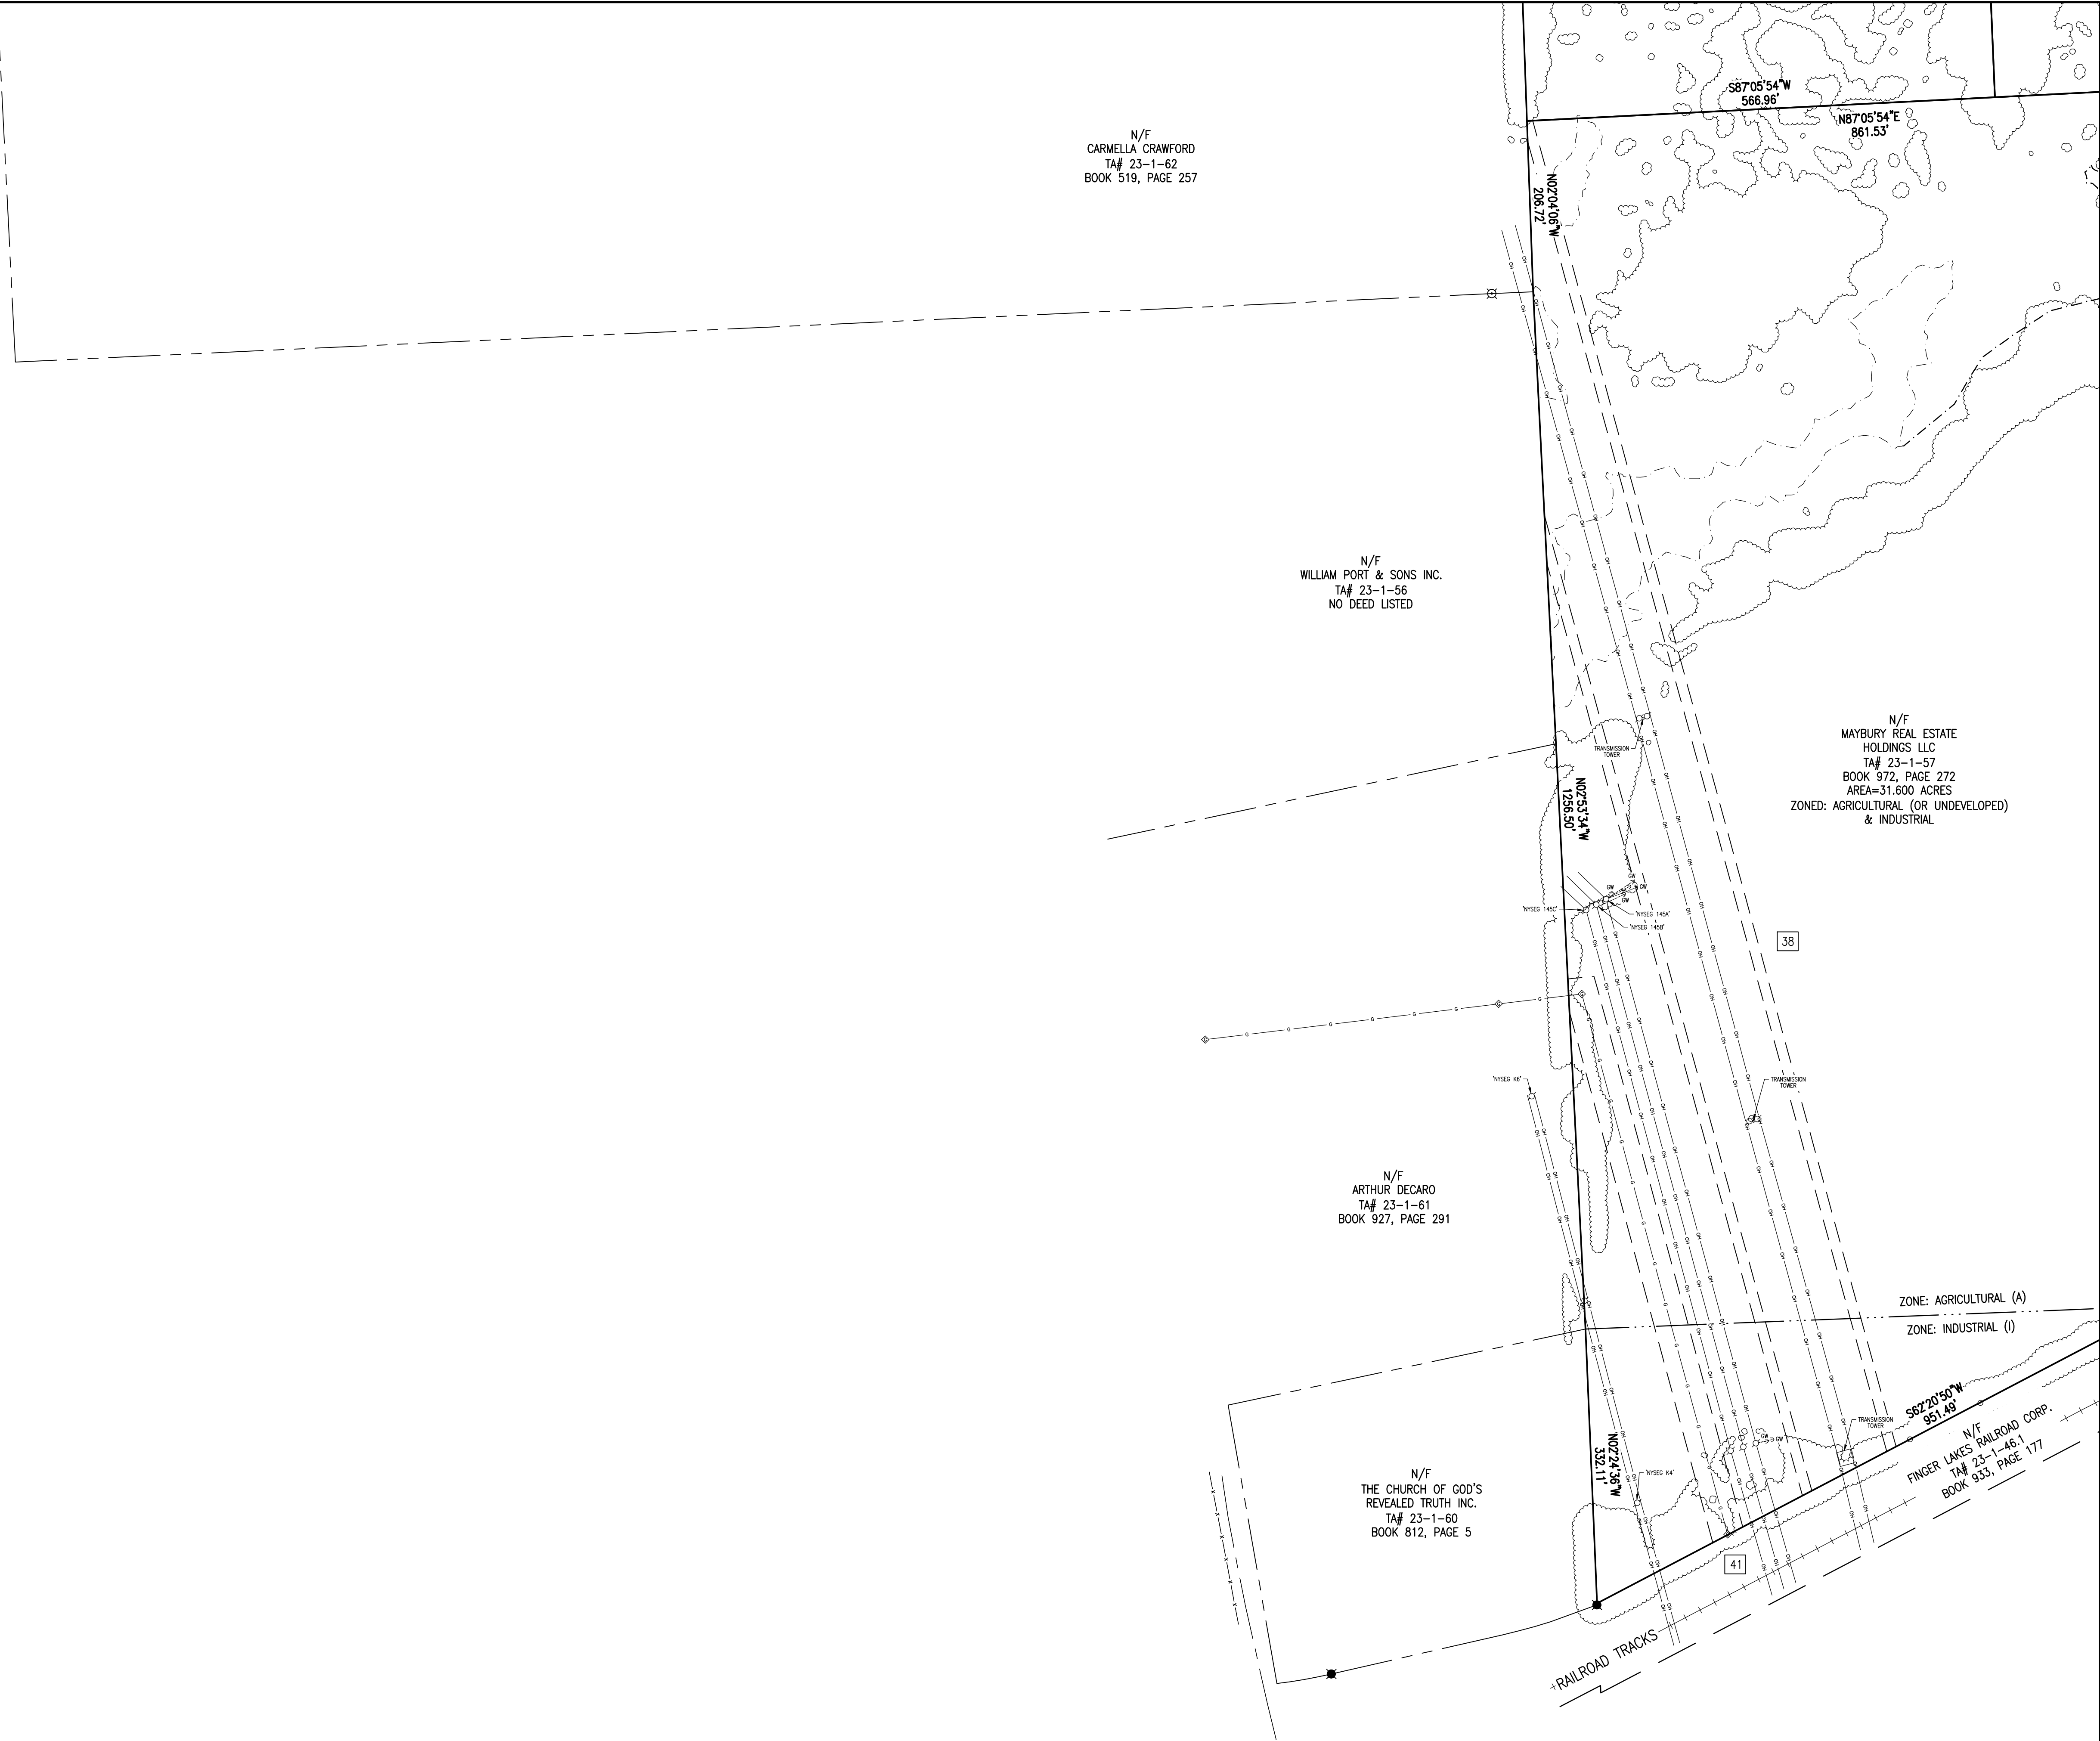

MATCH LINE TO SHEET 12

NextEra Energy Inc. Trelina Solar Energy Center

In the Town of Waterloo,
State of New York,
County of Seneca

Surveying and Mapping, LLC (SAM)

4801 Southwest Parkway,
Building Two, Suite 100
Austin, Texas 78735



BERGMANN
ARCHITECTS ENGINEERS PLANNERS


Bergmann Associates, Architects, Engineers,
Landscape Architects & Surveyors, D.P.C.
280 East Broad Street
Suite 200
Rochester, NY 14604

office: 585.232.5135
fax: 585.232.4652

www.bergmannpc.com

REVISIONS

NO.	DATE	DESCRIPTION	REV.	CK'D
-----	------	-------------	------	------

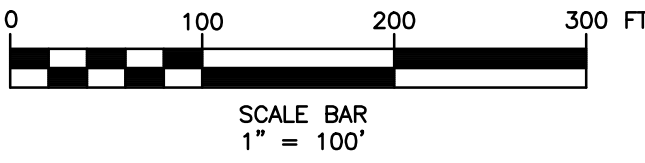

Copyright © Bergmann Associates, Architects, Engineers,
Landscape Architects & Surveyors, D.P.C.

Note:
Unauthorized alteration or addition to this drawing is a violation of
the New York State Education Law Article 145, Section 7209.

Project Manager M. FORTY	Checked By M. FORTY
Designed By C. WOODIA MCNAMARA	Drawn By C. WOODIA MCNAMARA
Date 02/05/2020	Scale 1" = 100'
Project Number 12538.03	

TOPOGRAPHIC SURVEY (SHEET 11)

Drawing Number

EX-11

Owner Name	Tax ID/Assessor's Parcel Number	Acreage
John & Jessica L. Tarr	23-1-8	-
Emory & Mirel Oese-Siegel	23-1-5	94.064
Maybury Real Estate Holdings LLC	23-1-53.2	26.328
Maybury Real Estate Holdings LLC	23-1-57	31.600
Frederick A. Oese-Siegel	20-1-78	22.615
Maybury Real Estate Holdings LLC	22-1-13	86.776
Emory & Mirel Oese-Siegel	22-1-31.11	121.134
David F. Weiss & Roberta L. Oese-Siegel	22-1-4	72.480
Joseph Wukitsch III & Linda Wukitsch	20-1-11	-
Emory Oese-Siegel	20-1-75	167.711
Ivan & Rachel E. Zehr	20-1-12	-
Todd M. & Laura Worden	20-1-70.211	-
Kenneth C. & Alice D. Pierson	20-1-73	-
George I. Hanselman	20-1-74	-
Robert B. & Sheila A. Van Keuren	20-1-72.112	-
Sheila A. Van Keuren F/K/A Sheila A. Harris	20-1-72.12	-
Emory & Mirel Oese-Siegel	20-1-70.11	9.005
Douglas C. Bates, Sr. & Kimberly Bates	20-1-69	-
Christopher D. & Tammy M. Spina	20-1-70.12	7.532
Christopher & Tammy Spina	20-1-70.22	-
Christopher & Tammy Spina	20-1-70.3	-
Linda L. & James B. Helmick	20-1-79	-
James A. & Linda L. Spina	20-1-85.12	-
Edwin & Donna Wessig	20-1-85.2	-
Michael R. Swinehart	20-1-68	-
Maybury Real Estate Holdings, LLC	22-1-13	13.824
Town Of Waterloo	23-2-2	-
William J. Beckley	23-2-3	-
LP CEV LLC	23-2-4	-
AGR1 North America Hydro, Inc.	22-1-15	-
Richard Bailey	22-1-14.12	-
Debra J. Jones	22-1-14.11	-
Robert S. & Wendy L. Lindsay	22-1-14.2	-
Robert J. & Kelly Davids	22-1-12.2	-
Emory & Mirel Oese-Siegel	22-1-12.1	37.966
Kenneth C. & Alice Pierson	20-1-72.111	-
Kenneth C. & Alice Pierson	22-1-11	-
Kenneth & Alice Pierson	22-1-9	-
Emory & Mirel Oese-Siegel	22-1-24	39.466
Alice & Francis J. Didona	22-1-23.1	37.985
Lee R. Climenson, Jr.	20-1-71	-
Timothy E. Jensen	22-1-23.2	-
Emory & Mirel Oese-Siegel	22-1-26.1	156.150
James D. & Mary A. Clise	22-1-26.2	-

Owner Name	Tax ID/Assessor's Parcel Number	Acreage
James D. Clise	22-1-36	-
Kenneth D. & Rita J. Cook	22-1-37	-
Charles R. & Megan M. Romer	22-1-7.111	-
Randy S. Neth	22-1-42	-
Vincent & Juliet H. Boisselle	22-1-7.12	-
Timothy & Cheryl Teneyck	22-1-7.2	-
Paul & Theresa L. McCutcheon	22-1-5.2	-
Robert R. & Krystyna Estes	22-1-3.2	-
Rodney R. Estes	22-1-3.1	-
Nicole E. Mattoon & Jesse N. Festa	22-1-2	-
Robert R. & Judy Jaynes	22-1-38	-
John J. Camp	22-1-1.111	-
Scott E. & Anne L. Brown	22-1-31.12	-
David T. Guererri	22-1-31.2	-
Guy & Deborah Sindoni	23-1-1.2	-
Norman G. & Jody L. Bruch	23-1-1.11	-
Joseph L. & Rachel L. Fairman	23-1-3.1	-
John R. & Diane E. Hurlburt	23-1-68	-
John & Diane Hurlburt	23-1-4	-
Jon J. Winters, Sr. & Phyllis Winters	23-1-67	-
Zachary M. & Laura Cutlip	23-1-66.1	-
Philip R. Jensen	23-1-66.22	-
Rocco & Catherine Grosso	23-1-63	-
Carmella Crawford	23-1-62	-
William Port & Sons Inc.	23-1-56	-
Arthur Decaro	23-1-61	-
The Church Of God's Revealed Truth Inc.	23-1-60	-
Finger Lakes Railroad Corp.	23-1-46.1	-
Maybury Real Estate Holdings LLC	23-1-55	32.705
Emory & Mirel Oese-Siegel	23-1-5	18.790
Howard L. & Agnes D. Robson	23-1-45.1	-
Howard L. & Agnes Robson	23-1-44	-
Blowers Agra Service Inc.	23-1-46.2	-
Donald C. & Sandra S. Robson	23-1-42	-
Lindsay G. Drury	23-1-43	-
John A. & Jessica Lou Tarr	23-1-11	99.934
Michelle F. & Virginia L. Weathers	23-1-9	-
Jason M. Westfall & Elizabeth L. Campbell	23-1-10.2	-
Alice & Francis J. Didona	23-1-10.1	33.000
Frederick W. & Susan A. Henry	22-1-5.1	-
Richard J. & Susan K. Wooden	23-2-1.3	-
Gertrude Stone	23-2-56	-
Gertrude Stone	23-2-57	-
Ida May Elliott	23-2-58	-

Owner Name	Tax ID/Assessor's Parcel Number	Acreage
Todd A. Biensenbach	23-1-6	73.564
Blowers Agra Service Inc.	23-1-45.2	-